




Local Park Restroom

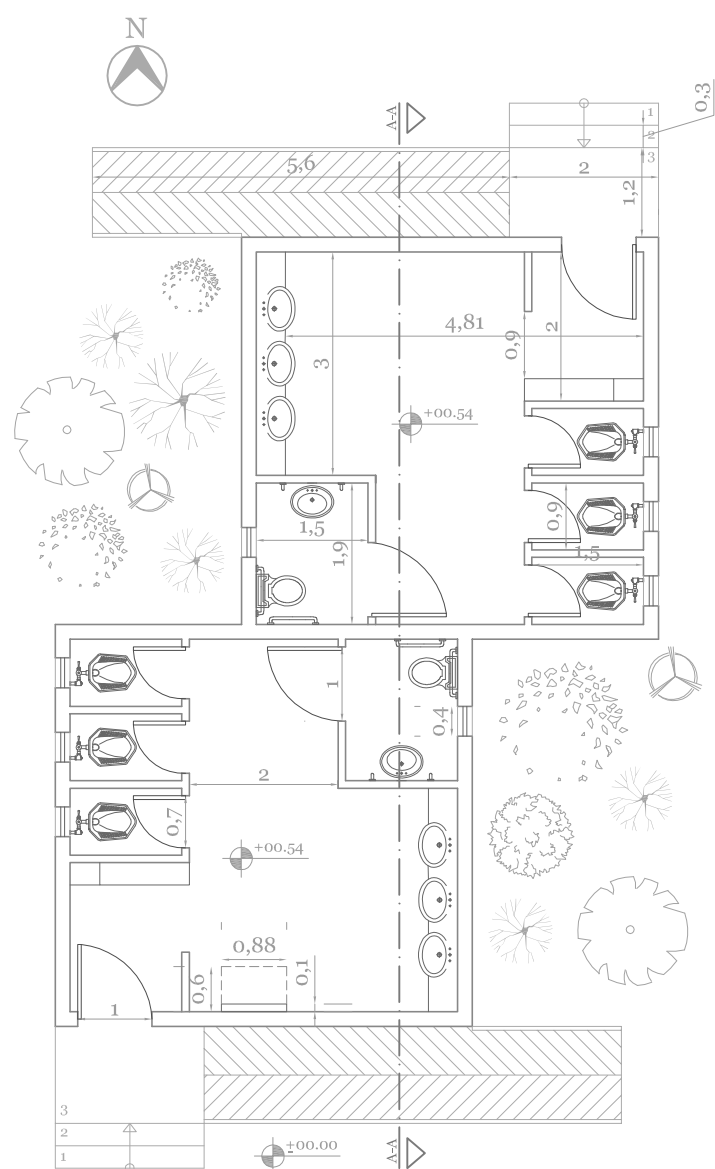


Plan
SC: 1.100

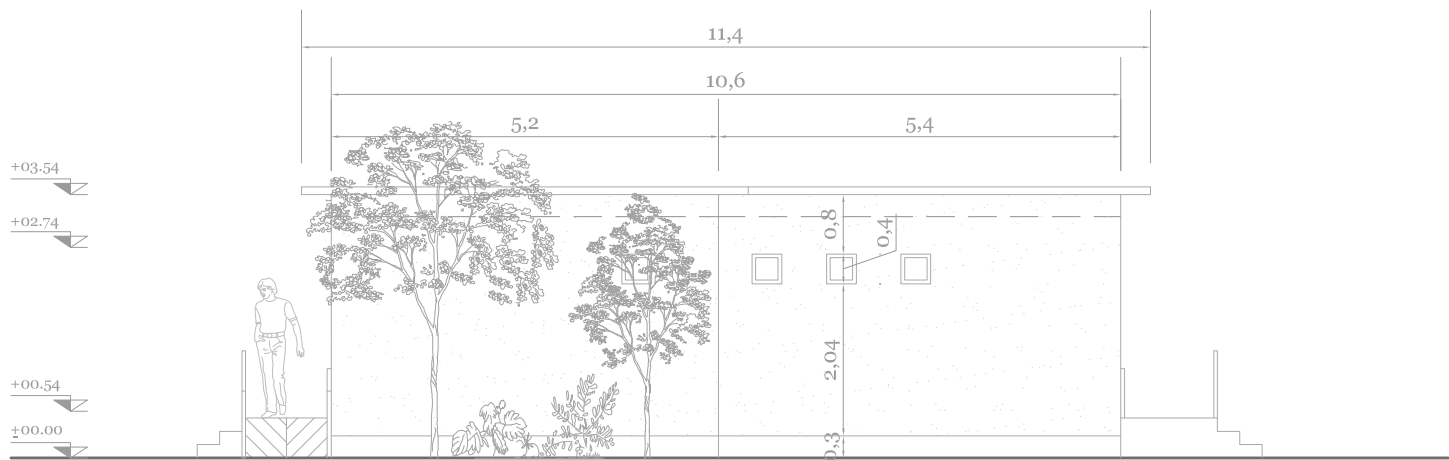


West Elevation
SC: 1.100

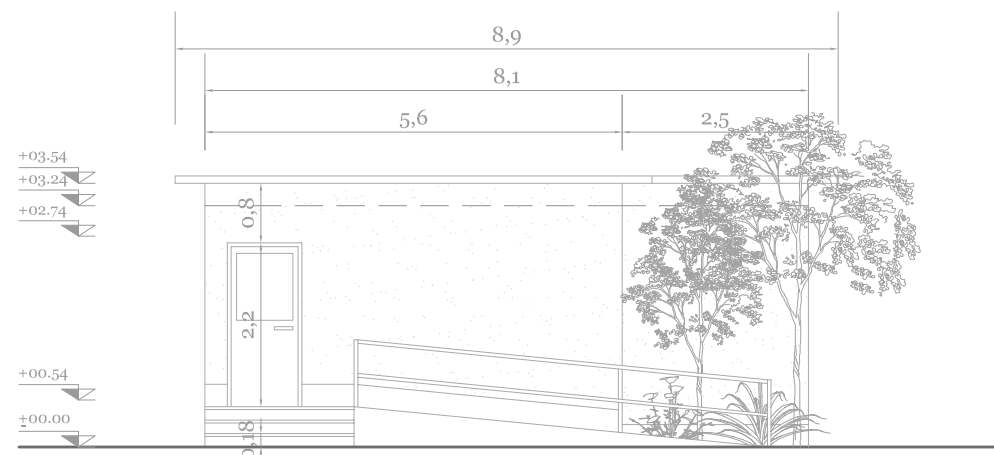


North Elevation
SC: 1.100

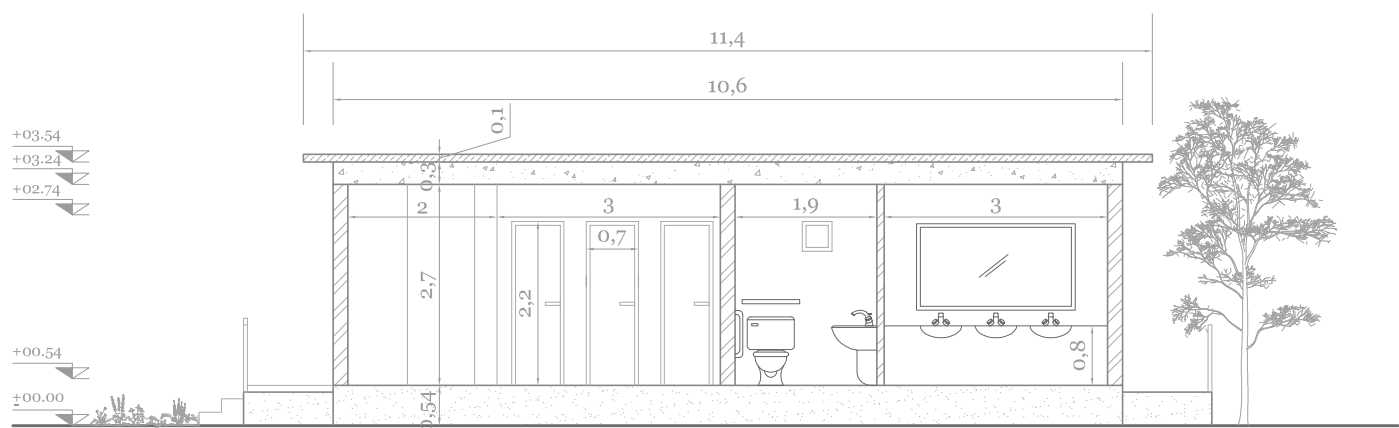


A-A Section
SC: 1.100

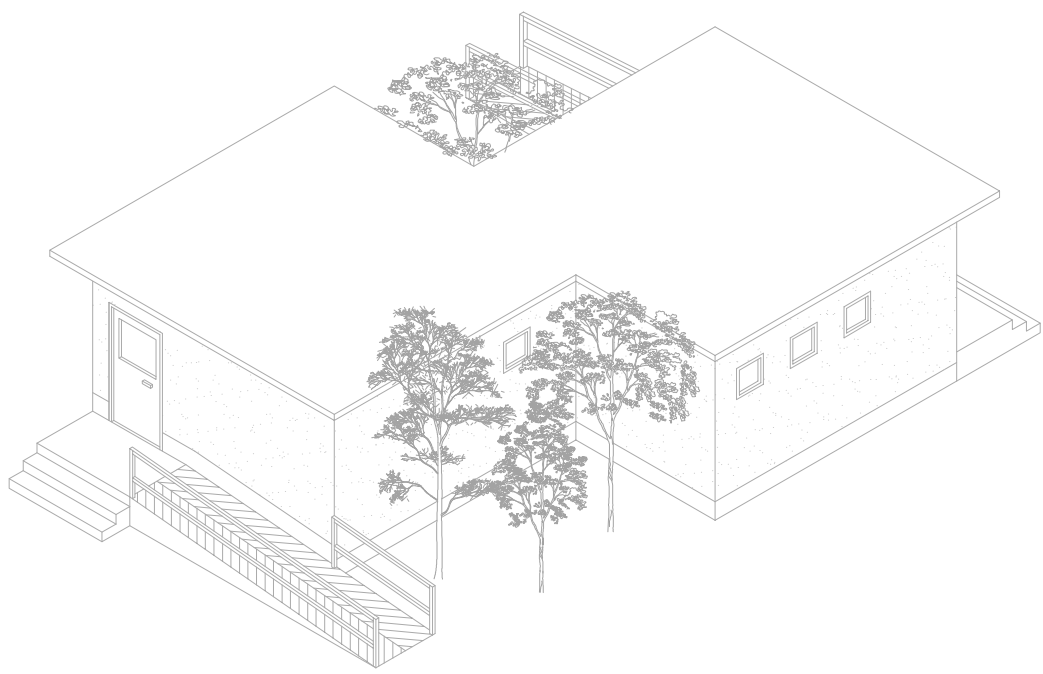

Exterior Perspective

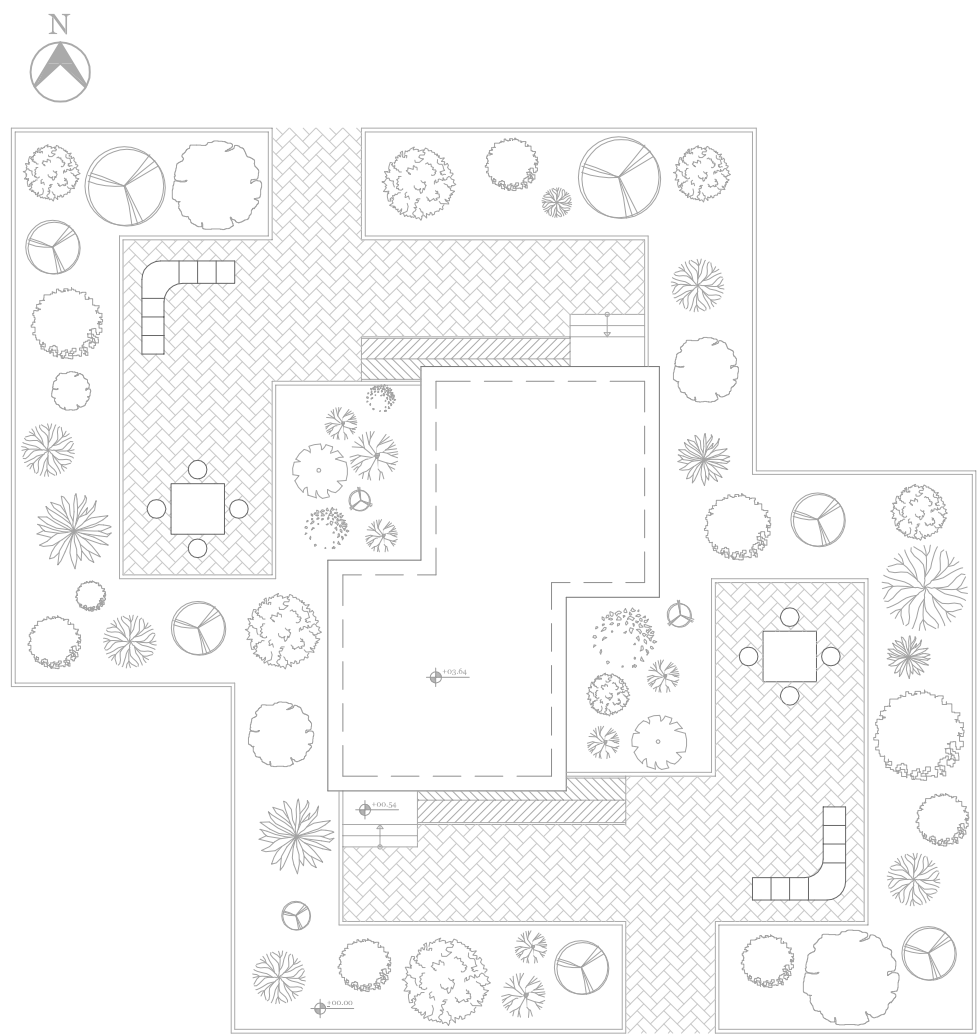

Site Plan
SC: 1.200

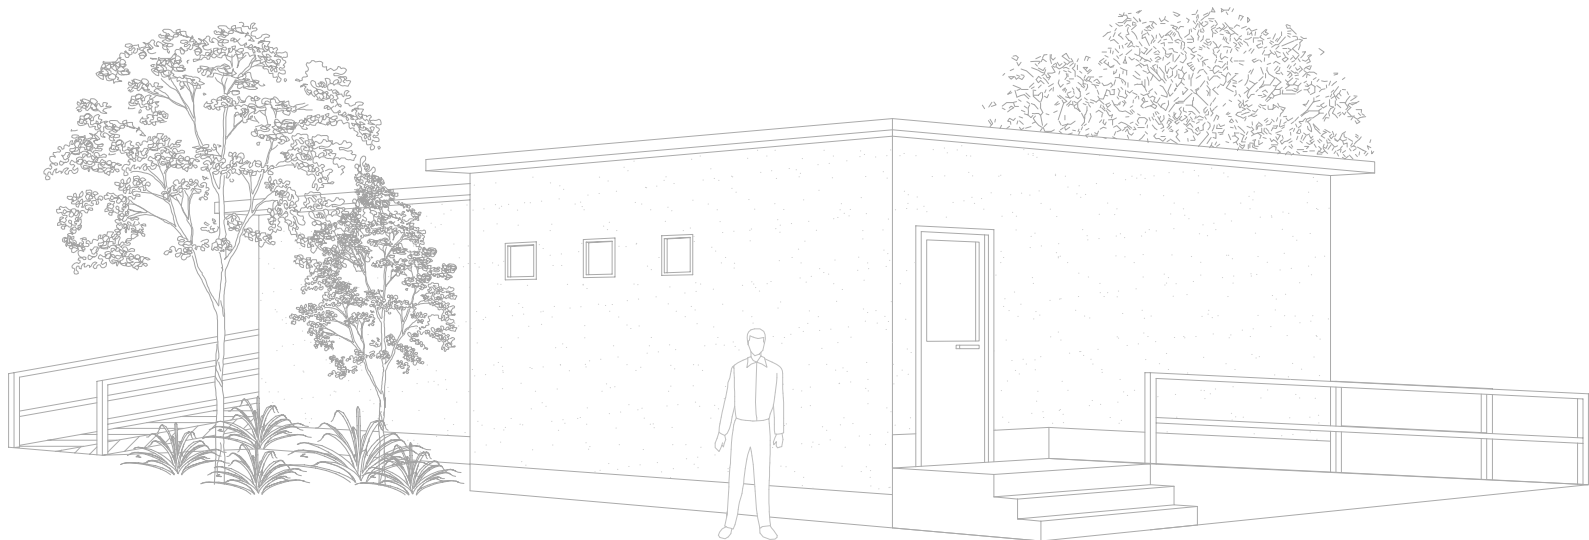

Exterior Perspective

Instructress: Rose Sheikha
Student: Helia Tabarzadi
Shariaty Technical College
1400-1401 Semester